APPROVAL REQUIRED
☐ APPROVED AS DRAWN
☐ APPROVED AS NOTED
☐ REJECTED
SIGNATURE:
DATE:

PLEASE VERIFY

1. PLEASE SELECT ALUMINUM ANODIZE COLOR:
   ☐ CLEAR ☐ DARK BRONZE
2. PLEASE SELECT GLAZING RATING:
   ☐ U.L. LEVEL 1 ☐ U.L. LEVEL 2 ☐ U.L. LEVEL 3
   CONTACT T.S.S. FOR LEVEL 4-5 & 7-8 OPTIONS
   (LEVEL 3 MEETS LEVEL 6 REQUIREMENTS)
3. PLEASE SELECT GLAZING MATERIAL TYPE:
   ☐ UNCOATED ACRYLIC (LVL 1 & 2 ONLY)
   ☐ ABRASION RESISTANT ACRYLIC (LVL 1 & 2 ONLY)
   ☐ LAMINATED POLYCARB./ACRYLIC (LVL 1,2, & 3)
   ☐ GLASS CLAD POLYCARBONATE (LVL 1,2, & 3)
4. PLEASE SELECT COUNTER TOP MATERIAL:
   ☐ BLACK PLASTIC LAMINATE ☐ 18 GA. S/S - #4 FIN.

DRAWING NOTES

1. THIS WILL BE FABRICATED & SHIPPED TO THE EXACT DIMENSION SHOWN.
2. ALL DIMENSIONS MUST BE APPROVED, SIGNED, DATED, OR OTHERWISE NOTED ON THIS DRAWING BEFORE FABRICATION CAN BEGIN.
3. FINISHED OPENING SIZE: 36 1/4" x 36 1/4".
4. VOICE PORT WILL BE CENTERED IN UNIT, UNLESS OTHERWISE SPECIFIED (TYP. 60" A.F.F.).
5. ALUMINUM COLOR MUST BE SPECIFIED FOR THE ENGINEERING TO BEGIN.

* IN THE EVENT OF CONFLICTS OR DISCREPANCIES AMONG THE CONTRACT DOCUMENTS, INTERPRETATIONS WILL GIVE PRIORITY TO THE TOTAL SECURITY SOLUTIONS APPROVAL DRAWINGS OVER THE PROPOSAL OR ANY OTHER DOCUMENT PROVIDED OR INCLUDED IN THE AGREEMENT.

( ) UNIT(S) REQUIRED

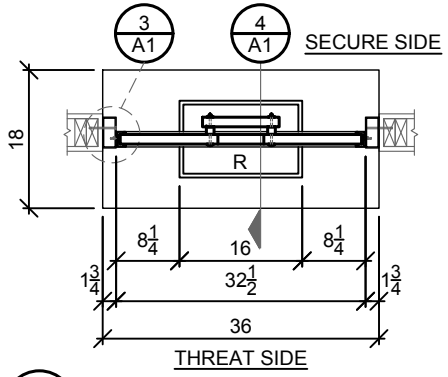

1 A1 PLAN

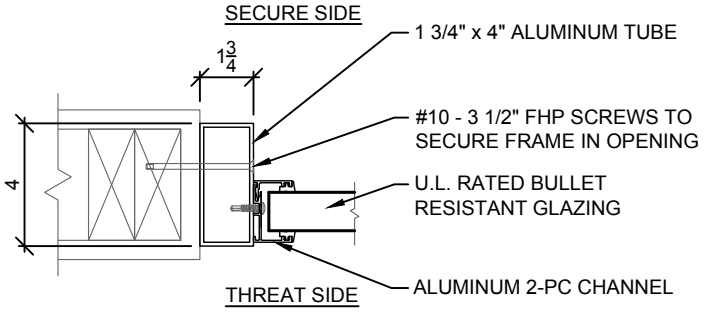

3 A1 DETAIL

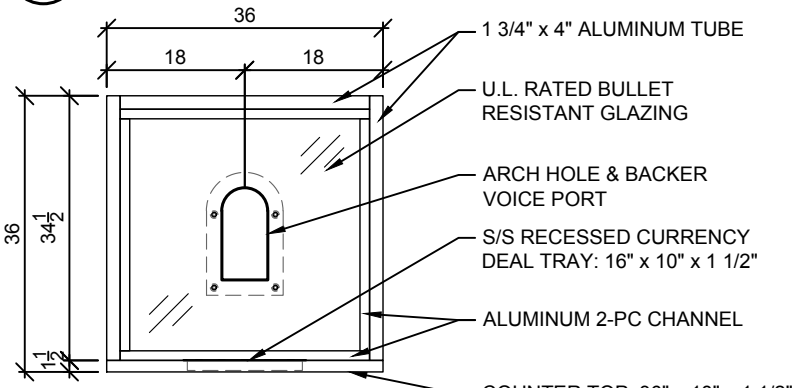

2 A1 ELEVATION

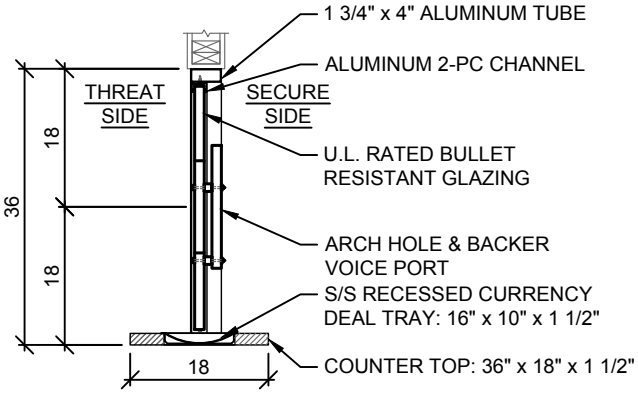

4 A1 SECTION

SHEET NUMBER: A1
SHEET TITLE: DETAILS
REVISIONS:

#	DATE	DESCRIPTION
A		
A		
A		

JOB#:
DATE: 01.01.12
DRAWN BY: XXX
ENG. BY: YYY
CHECKED BY: XX
PROJECT NAME:
INTERIOR TRANSACTION WINDOW
WITH COUNTER TOP & S/S RECESSED DEAL TRAY
ARCHED HOLE & BACKER VOICE PORT

The information in this drawing is confidential. It is the exclusive property of TOTAL SECURITY SOLUTIONS. Written permission is required for reproduction and/or distribution of any TOTAL SECURITY SOLUTIONS.

Total Security Solutions
170 National Park Drive
Fowlerville, MI 48836
Phone: 517.223.7807 Fax: 517.223.0805
www.DemandTSS.com

TOTAL SECURITY SOLUTIONS